


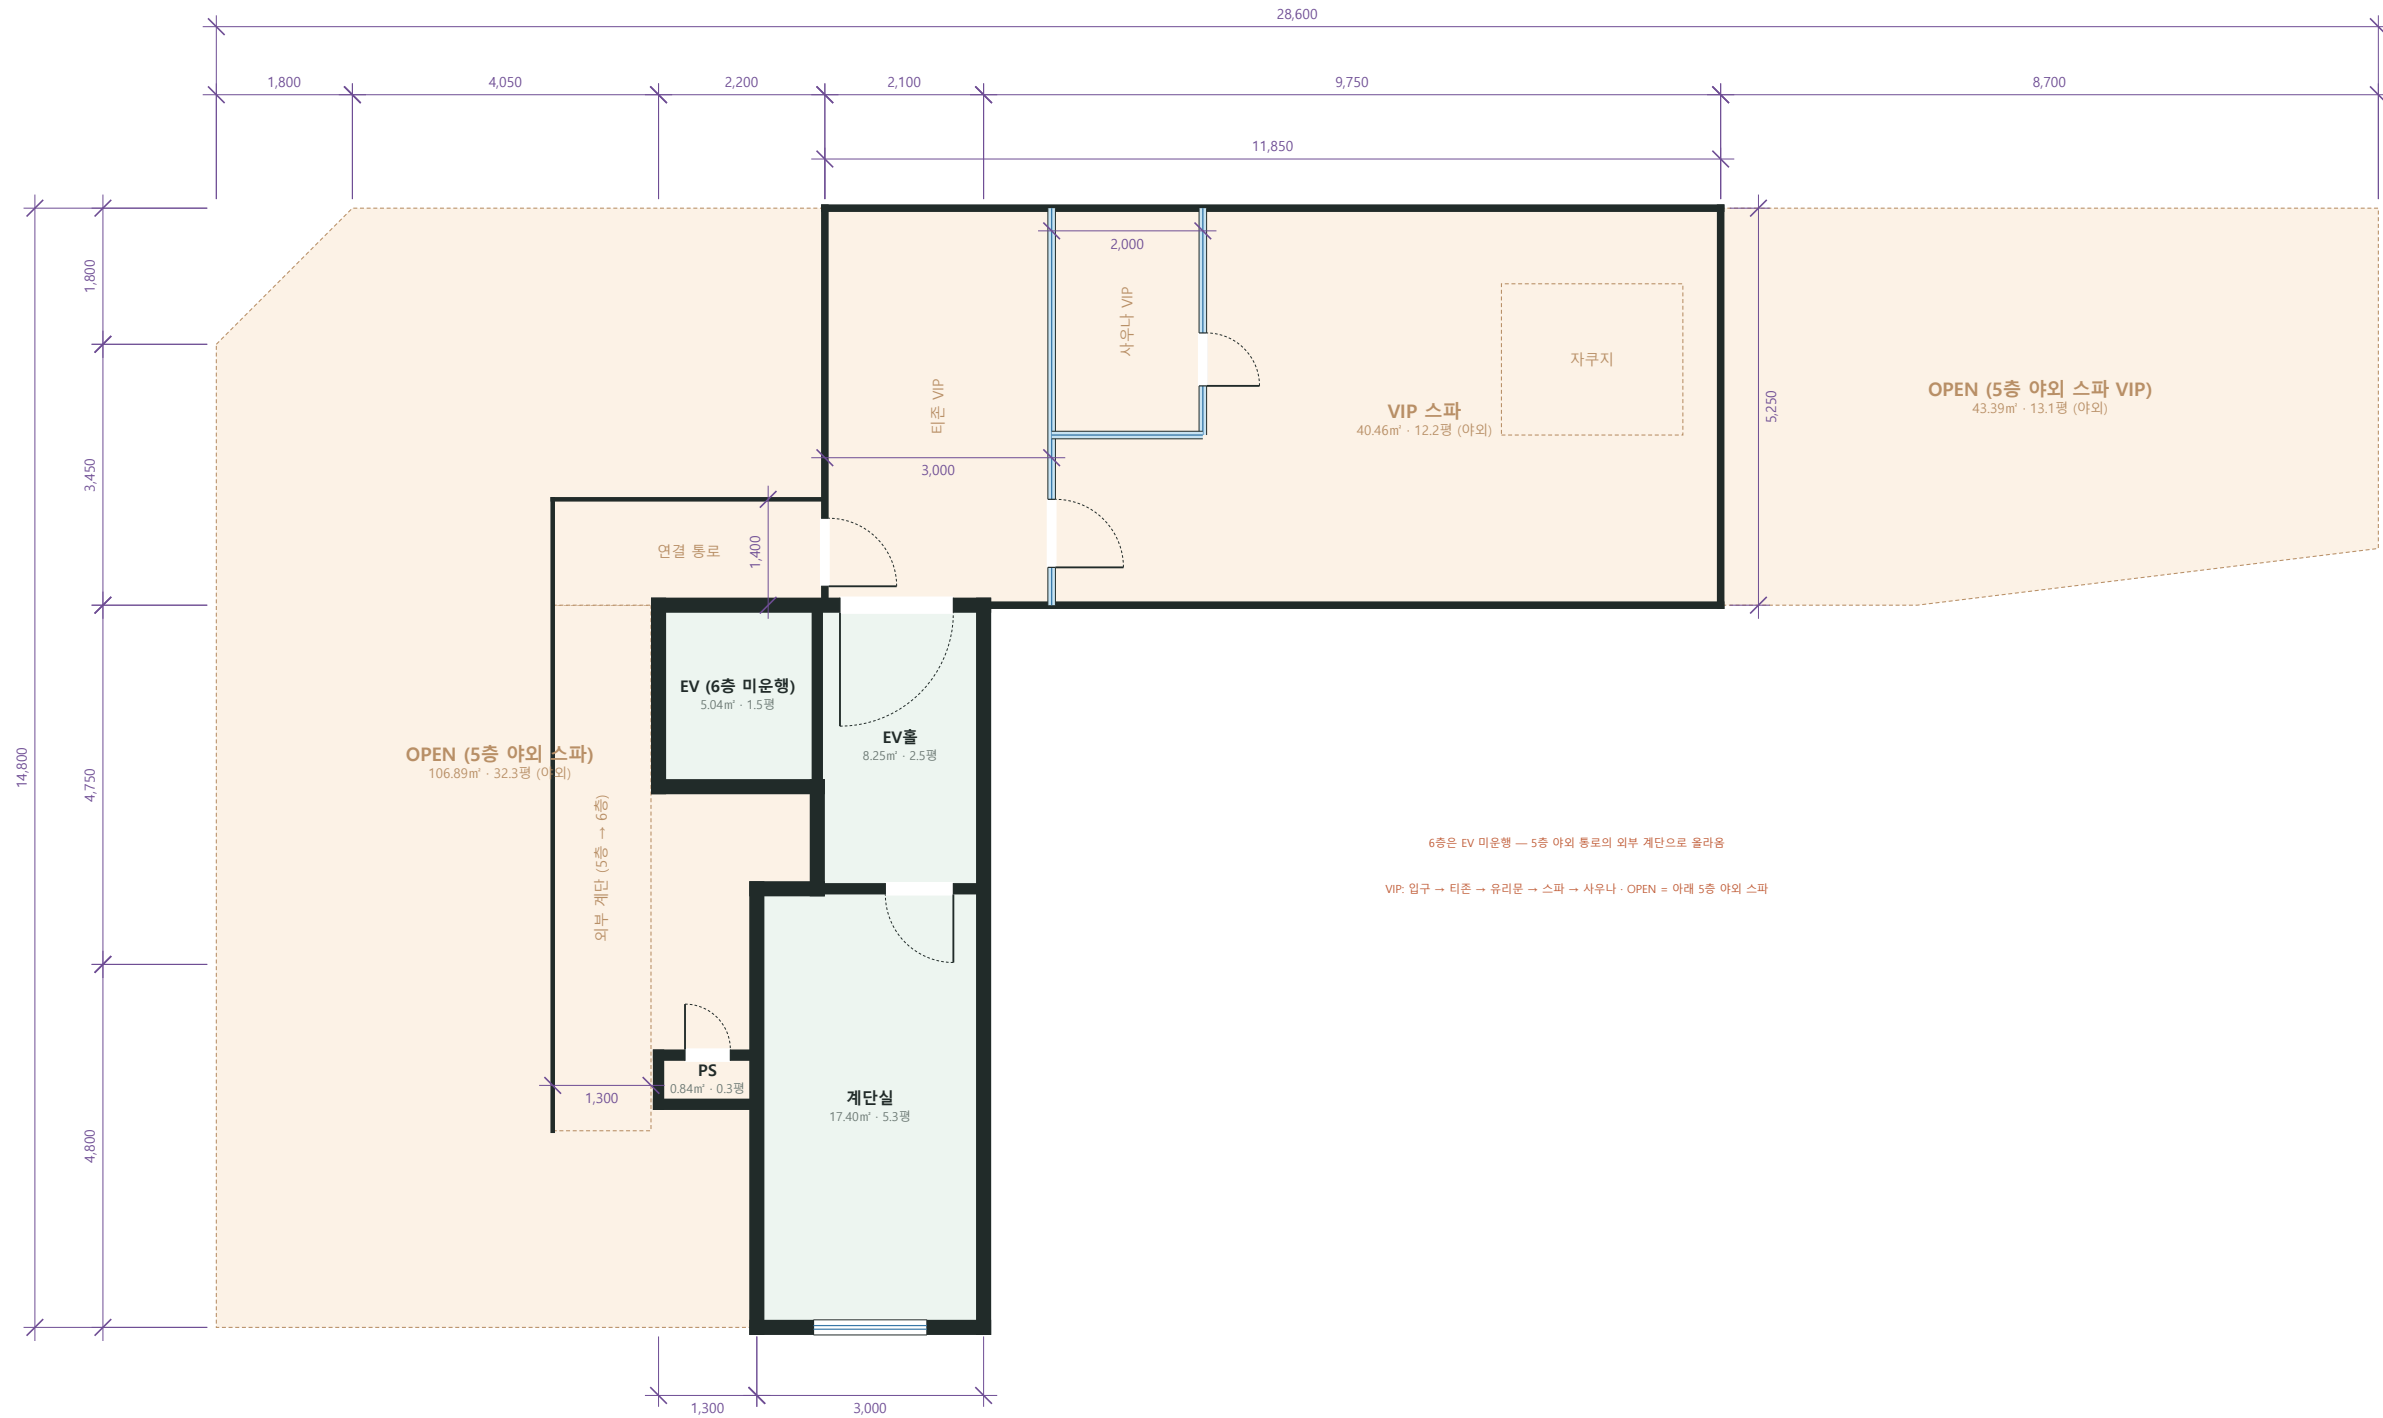

육탑층(6층) 평면도 (창호평면도 1:150 기준) · S = 1:100 (A3) · 단위 mm